WALL LEGEND:

- 1-HR FIRE BARRIER, U356
- 1-HR FIRE PARTITION
- 2-HR WALL

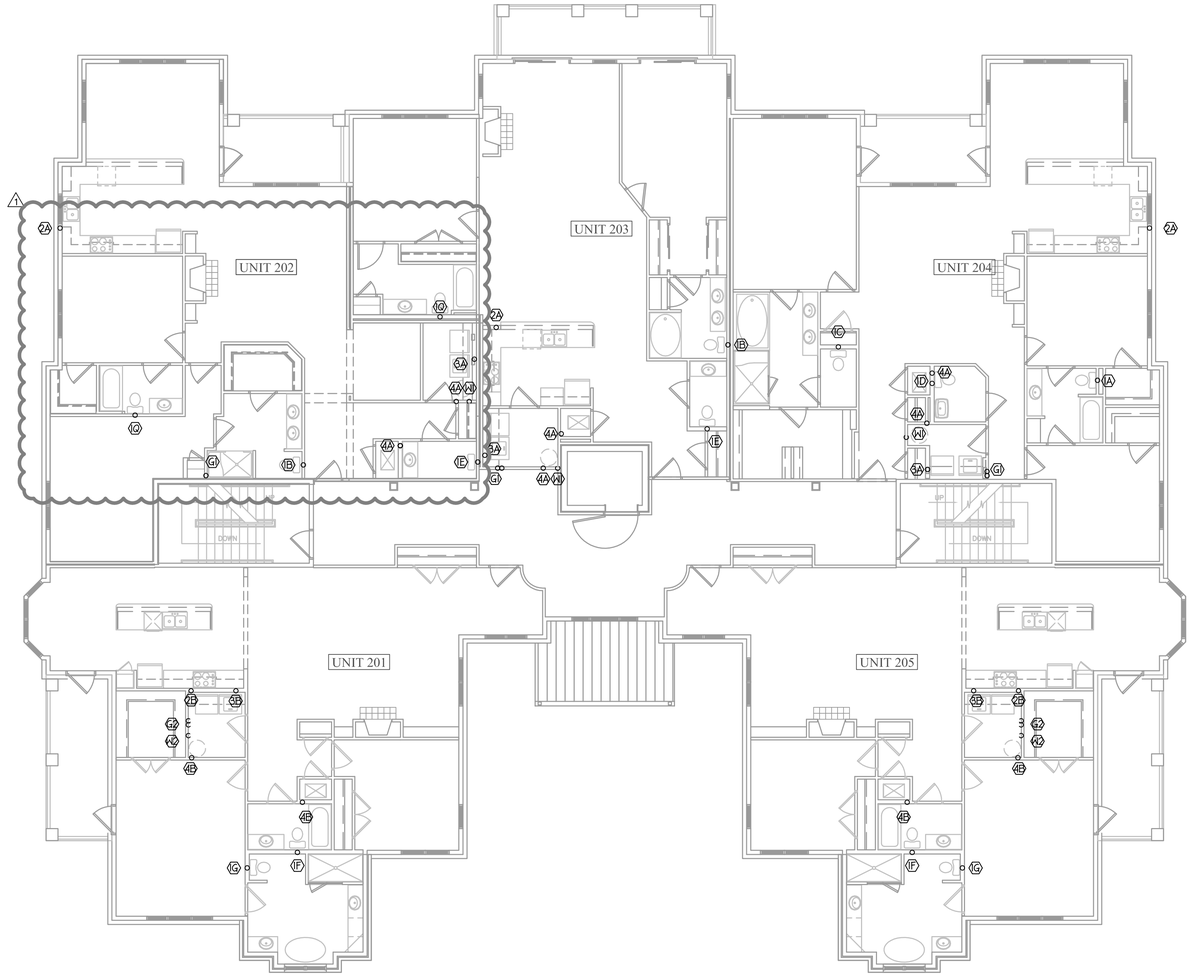


1 RESIDENTIAL LEVEL 3
1/8" = 1'-0"

©2016 LIGHTHOUSE ENGINEERING, PA EXPRESSLY RESERVES ITS COMMON LAW COPYRIGHT AND OTHER PROPERTY RIGHTS IN THESE PLANS. THESE PLANS ARE NOT TO BE REPRODUCED, CHANGED OR COPIED IN ANY FORM OR MANNER WHATSOEVER. NOR ARE THEY TO BE ASSIGNED TO ANY THIRD PARTY WITHOUT FIRST OBTAINING THE EXPRESSED WRITTEN PERMISSION AND CONSENT OF LIGHTHOUSE ENGINEERING, PA

JDAVIS
510 S. Wilmington Street | Raleigh, North Carolina 27601 | tel 919.835.1500 | fax 919.835.1510

LIGHTHOUSE ENGINEERING
400 W. Morgan Street, Suite 100
Raleigh, North Carolina, 27603
tel 919.835.37734
fax 919.835.0734

MECHANICAL ELECTRICAL PLUMBING

Concordia Building Company

# Nantucket Condominiums

700 Waterford Lake Drive Cary, NC

NORTH CAROLINA PROFESSIONAL SEAL 28385 ENGINEER SCOTT A. BROWN 08/04/17

| | | DATE |
|---|---|---|
| PROJECT: | WOP-05115 | 06.16.2017 |
| REVISIONS: | | |
| 1 | CITY COMMENTS | 08.07.17 |
| DRAWN BY: | TTK | |
| CHECKED BY: | SAB | |
| CONTENT: | PLUMBING | |
| | BUILDING PLAN | |

P2.03

JDA 1509 P2.03.dwg
Aug 09, 2017 4:39pm